OVERALL PRELIMINARY PLANTING PLAN

LAS LOMAS

10.29.2021

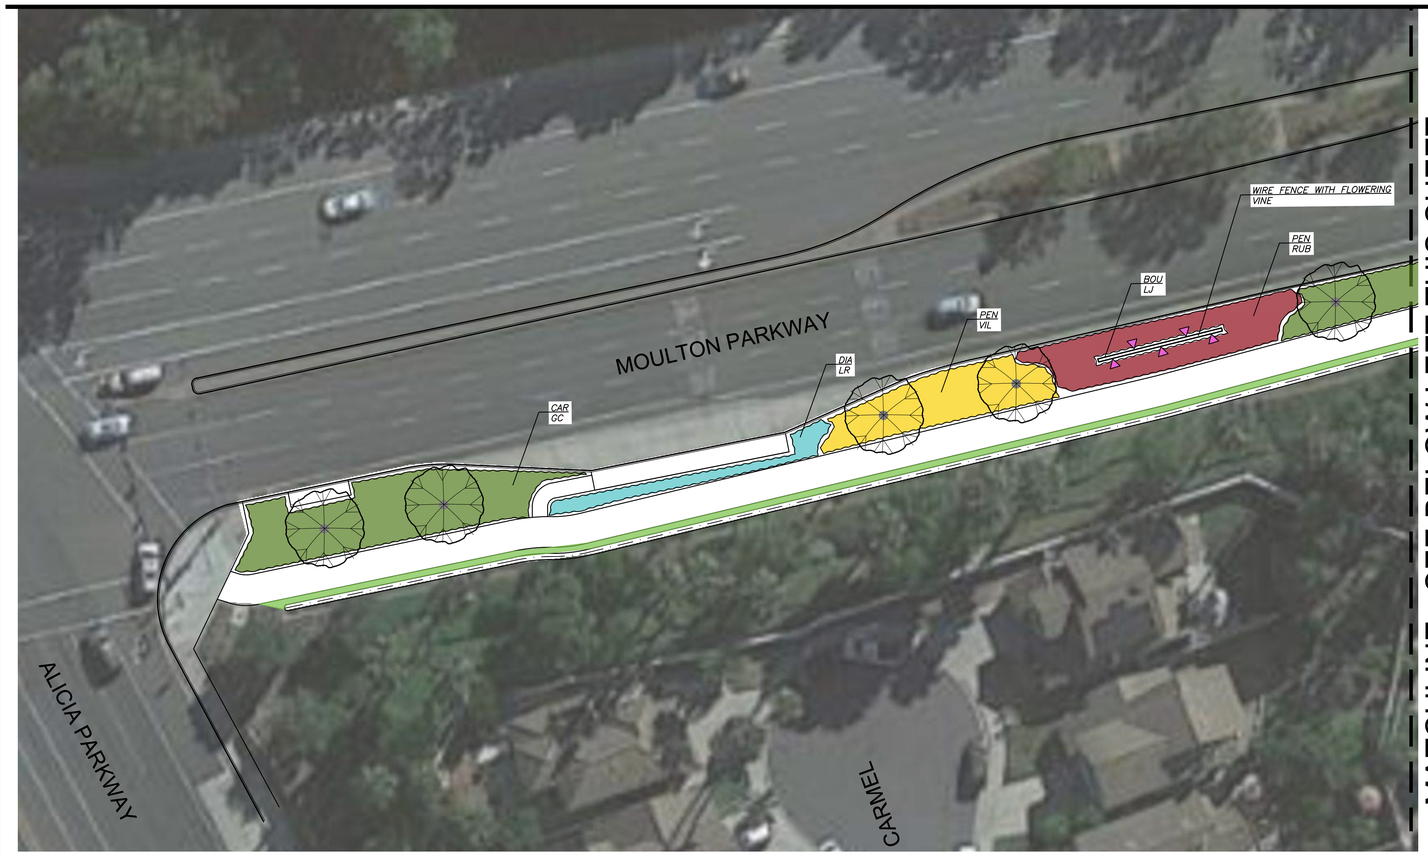

PLANT SCHEDULE

TREES

SYMBOL	BOTANICAL NAME	COMMON NAME	SIZE / FORM	HT. X SPRD. X CAL. (MIN)	WATER USE	DESCRIPTION	QTY.
	GINKO BILOBA (MALE) OR PISTACHE CHINENSIS	MAIDENHAIR TREE OR CHINESE PISTACHE	24" BOX STD.	8'H X 5'W X 4"C	M	ACCENT TREE	12

SHRUBS, GRASSES, & GROUNDCOVERS

SYMBOL	KEY	BOTANICAL NAME	COMMON NAME	SIZE	SPACING	WATER USE	DESCRIPTION	QTY.
	CAR GC	CARISSA M. 'GREEN CARPET'	DWARF NATAL PLUM	1 GAL.	36" O.C.	L	EVERGREEN LOW SHRUB	765
	CAR DIV	CAREX DIVULSA	BERKELEY SEDGE	1 GAL.	30" O.C.	L	ORNAMENTAL GRASS	229
	PEN RUB	PENISETUM SETACEUM 'RUBRUM'	PURPLE FOUNTAIN GRASS	1 GAL.	36" O.C.	L	ORNAMENTAL GRASS	398
	DIA LR	DIANELLA 'LITTLE REV'	LITTLE REV FLAX LILY	1 GAL.	24" O.C.	L	PERENNIAL	531
	PEN VIL	PENISETUM VILOSUM	FEATHERTOP GRASS	1 GAL.	30" O.C.	L	ORNAMENTAL GRASS	675
	KUR	LIPPIA NODIFLORA	KURAPIA	PLUGS	12" O.C.	L	GROUNDCOVER	3,700 S.F.
	BOU LJ	BOUGAINVILLEA 'LA JOLLA'	LA JOLLA BOUGAINVILLEA	5 GAL.	PER PLAN	L	FLOWERING VINE	15

WATER USE KEY:
VL = VERY LOW WATER USE, L = LOW WATER USE, M = MODERATE WATER USE, H = HIGH WATER USE. WATER USE STATED IS PER 'WATER USE CLASSIFICATION OF LANDSCAPE SPECIES' (ALSO REFERRED TO AS WUCOLS IV) FOR THE CITY OF LAGUNA HILLS.

DENOTES SOIL SAMPLE LOCATION - REFER TO PLANTING NOTE '9' FOR ADDITIONAL INFORMATION.

20 10 0 20 40

RLA
8841 RESEARCH DR
SUITE 200
IRVINE • CA 92618
949.387.1323
RIDGELA.COM

Client / Builder

LAS LOMAS

Developer

Project

MOULTON PARKWAY PLANTING UPGRADE

Issue	Date & Issue Description

Seal/Signature

Project Number
000000

Drawn By / Checked By
RLA

Description

PRELIMINARY PLANTING PLAN

L1.1

10.29.2021 OWNER REVIEW

MATCHLINE - SEE SHEET L1.1

MATCHLINE - SEE BELOW LEFT THIS SHEET

MATCHLINE - SEE ABOVE RIGHT THIS SHEET

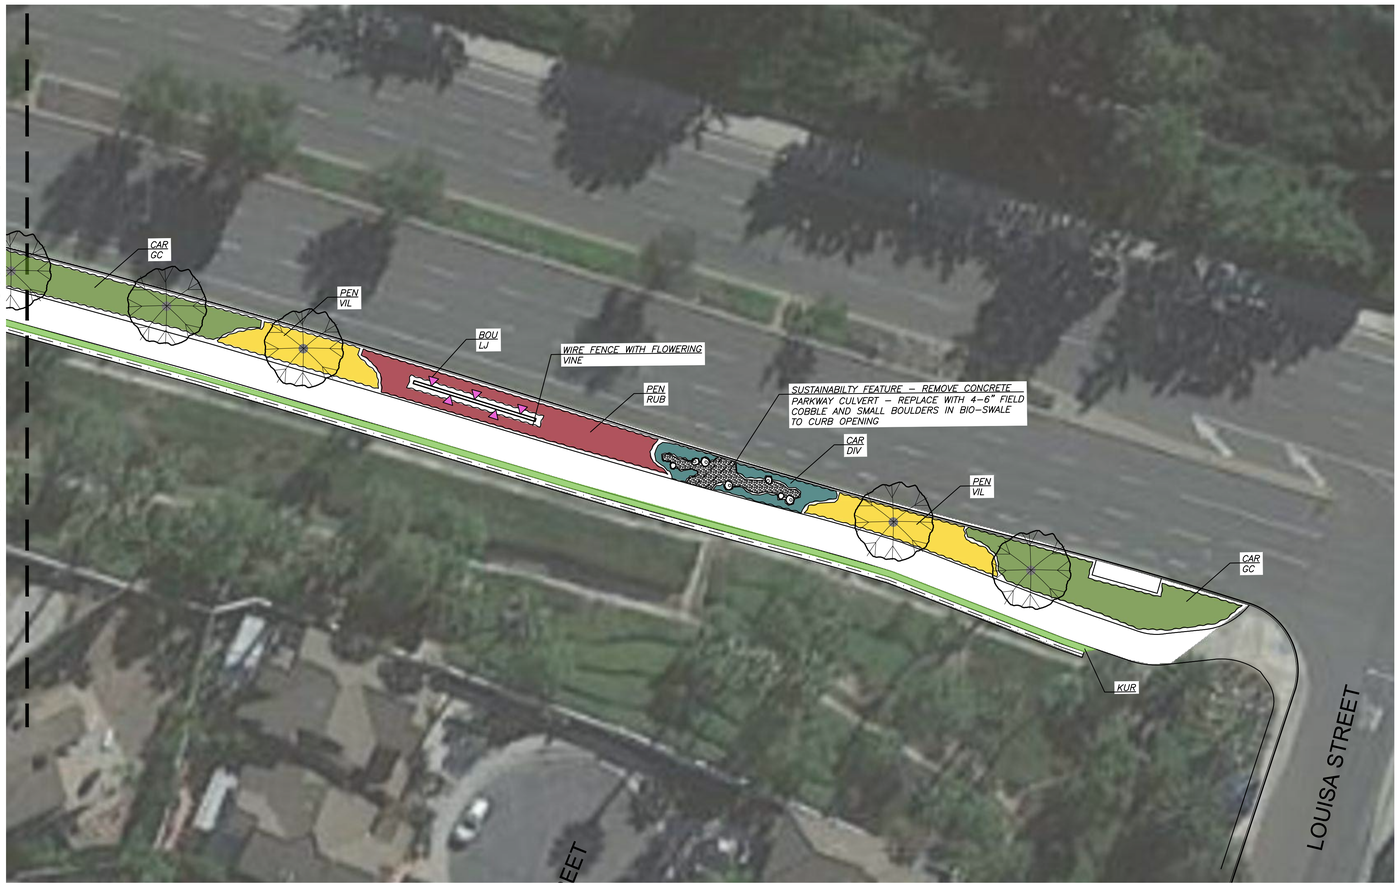

PLANT SCHEDULE

TREES

SYMBOL	BOTANICAL NAME	COMMON NAME	SIZE / FORM	HT. X SPRD. X CAL. (MIN)	WATER USE	DESCRIPTION	QTY.
	GINKO BILOBA (MALE) OR PISTACHE CHINENSIS	MAIDENHAIR TREE OR CHINESE PISTACHE	24" BOX STD.	8'H X 5'W X 4"C	M	ACCENT TREE	12

SHRUBS, GRASSES, & GROUNDCOVERS

SYMBOL	KEY	BOTANICAL NAME	COMMON NAME	SIZE	SPACING	WATER USE	DESCRIPTION	QTY.
	CAR GC	CARISSA M. 'GREEN CARPET'	DWARF NATAL PLUM	1 GAL.	36" O.C.	L	EVERGREEN LOW SHRUB	765
	CAR DIV	CAREX DIVULSA	BERKELEY SEDGE	1 GAL.	30" O.C.	L	ORNAMENTAL GRASS	229
	PEN RUB	PENISETUM SETACEUM "RUBRUM"	PURPLE FOUNTAIN GRASS	1 GAL.	36" O.C.	L	ORNAMENTAL GRASS	398
	DIA LR	DIANELLA 'LITTLE REV'	LITTLE REV FLAX LILY	1 GAL.	24" O.C.	L	PERENNIAL	531
	PEN VIL	PENISETUM VILOSUM	FEATHERTOP GRASS	1 GAL.	30" O.C.	L	ORNAMENTAL GRASS	675
	KUR	LIPPIA NODIFLORA	KURAPIA	PLUGS	12" O.C.	L	GROUNDCOVER	3,700 S.F.
	BOU LJ	BOUGAINVILLEA 'LA JOLLA'	LA JOLLA BOUGAINVILLEA	5 GAL.	PER PLAN	L	FLOWERING VINE	15

WATER USE KEY:
VL = VERY LOW WATER USE, L = LOW WATER USE, M = MODERATE WATER USE, H = HIGH WATER USE. WATER USE STATED IS PER 'WATER USE CLASSIFICATION OF LANDSCAPE SPECIES' (ALSO REFERRED TO AS WUCOLS IV) FOR THE CITY OF LAGUNA HILLS.

GINKO BILOBA

PISTACIA CHINENSIS

CARISSA M. 'GREEN CARPET'

CAREX DIVULSA

PENISETUM RUBRUM

PENISETUM VILOSUM

DIANELLA 'LITTLE REV'

KURAPIA

BOUGAINVILLEA 'LA JOLLA'

20 10 0 20 40

RLA
8841 RESEARCH DR
SUITE 200
IRVINE • CA 92618
949.387.1323
RIDGELA.COM

Client / Builder

LAS LOMAS

Developer

Project

MOULTON PARKWAY PLANTING UPGRADE

Issue	Date & Issue Description

Seal/Signature

Project Number

000000

Drawn By / Checked By

RLA

Description

PRELIMINARY PLANTING PLAN

L1.2

10.29.2021 OWNER REVIEW